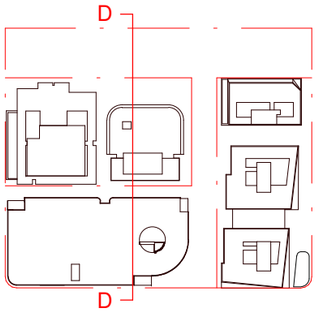

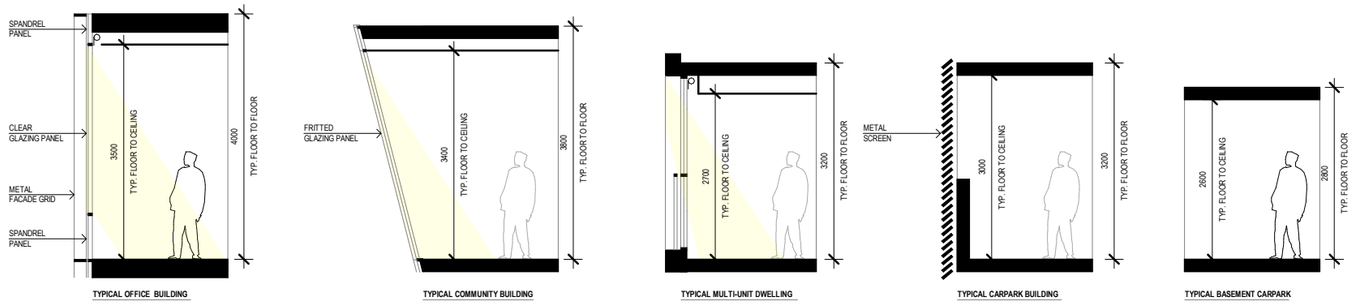

KEYPLAN

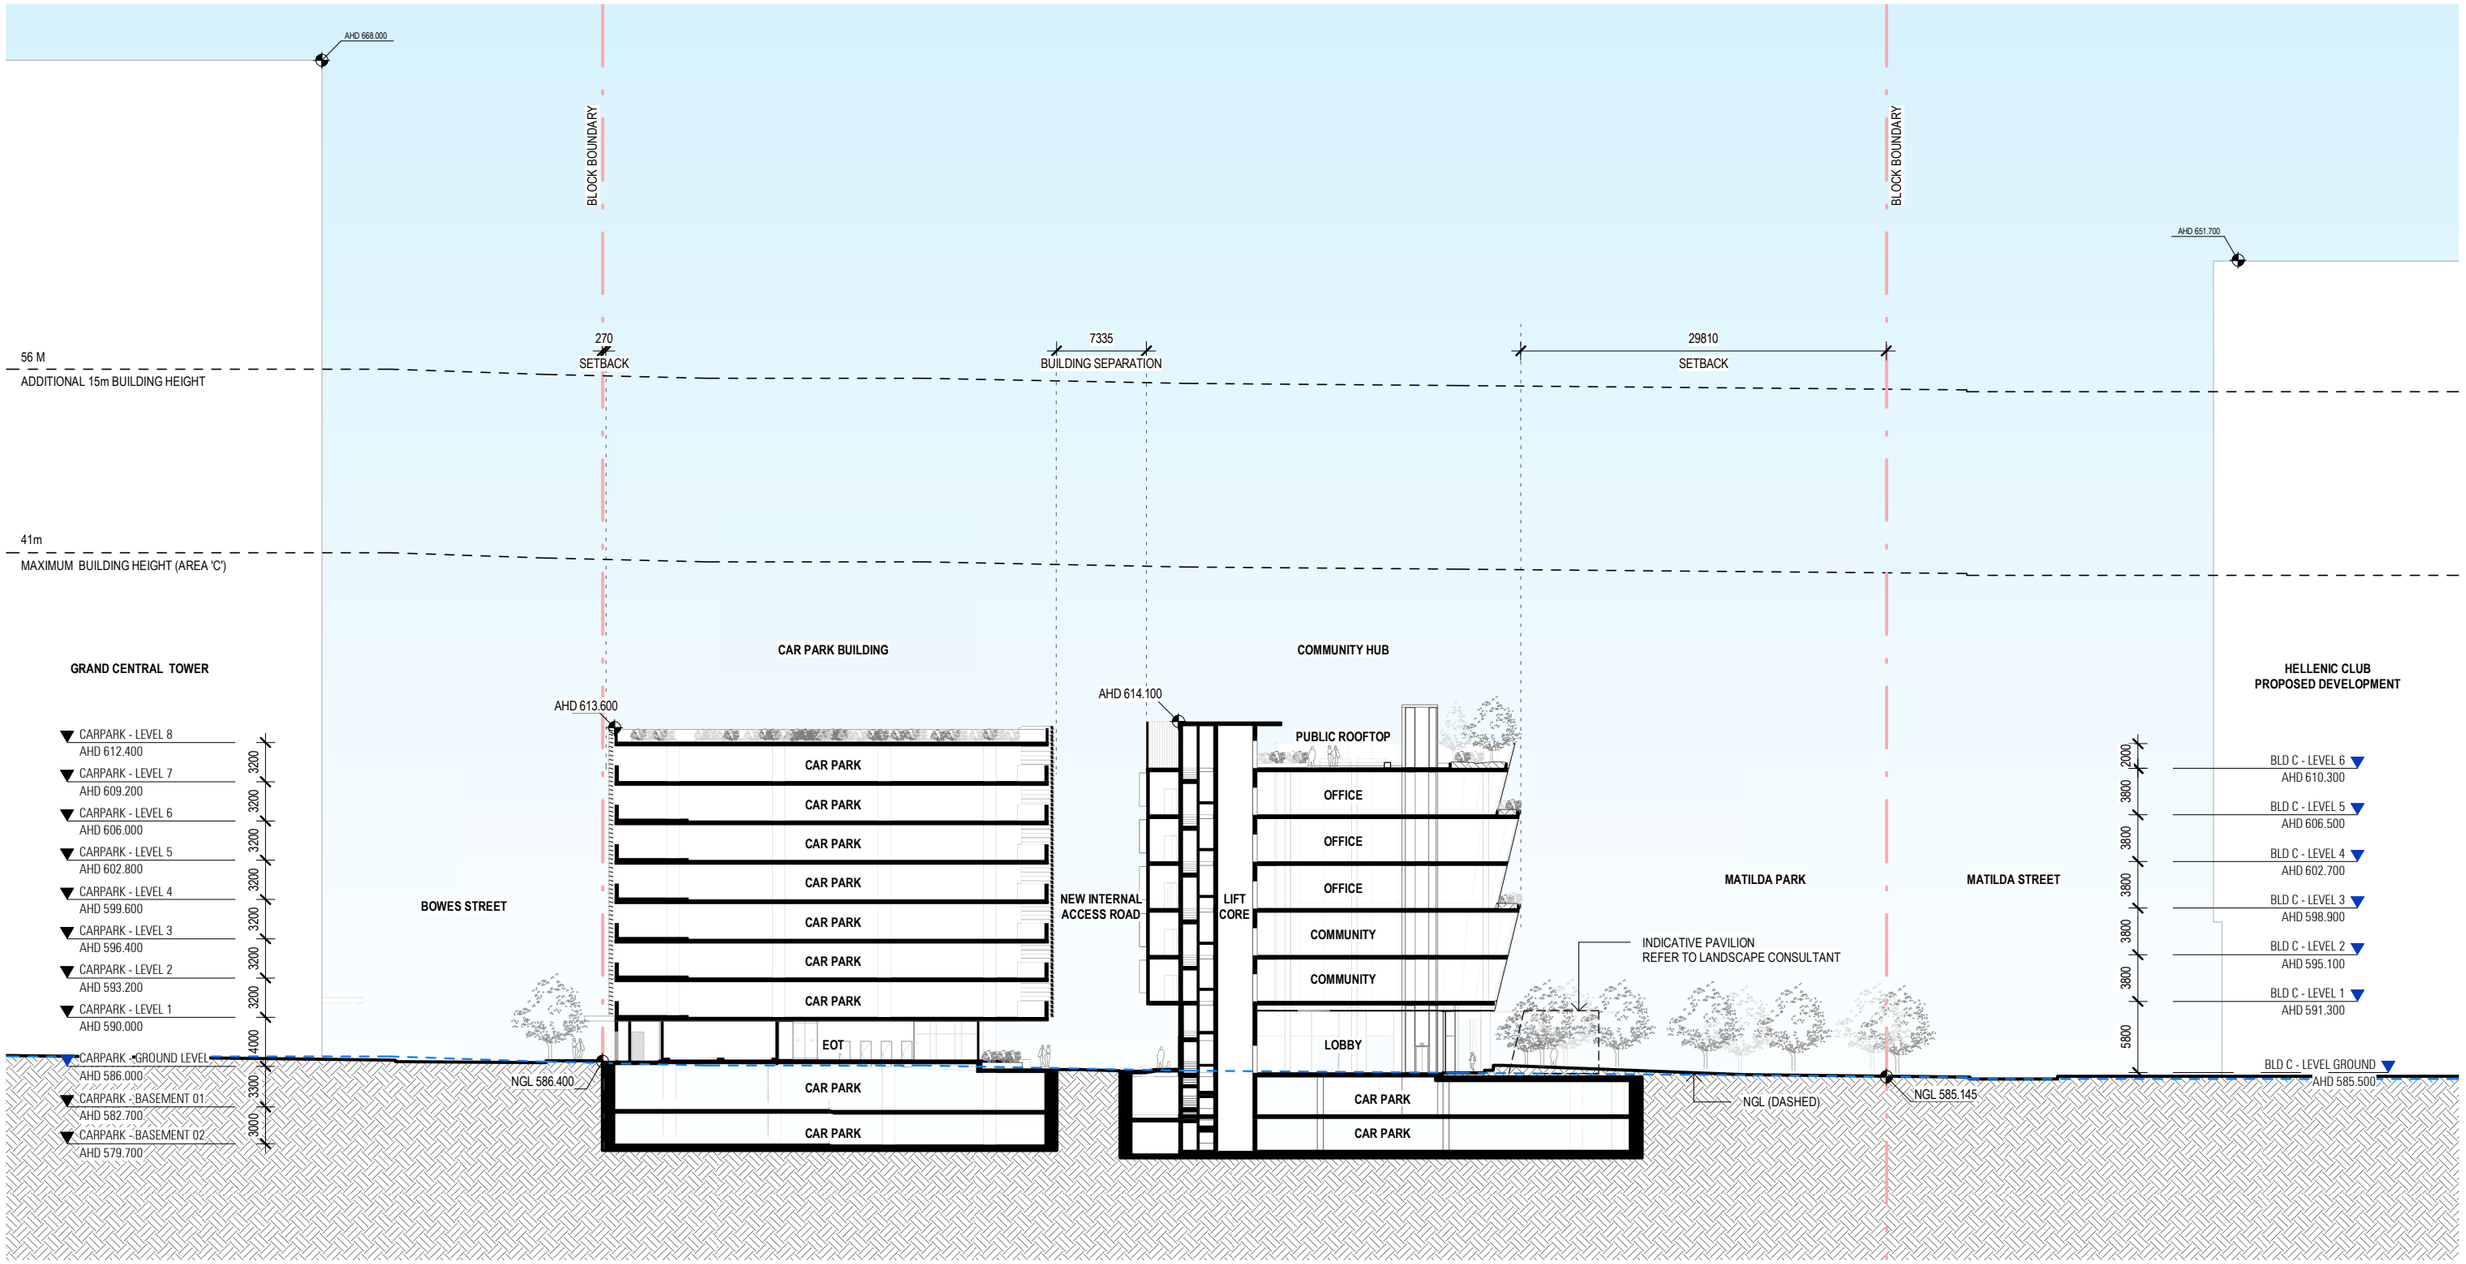

SECTION D-D

METIER

© METIER3 PTY LIMITED ARCHITECTS

BLOCK 4 SECTION 7, PHILLIP 24031 DA3004 - 14/08/25 As indicated @A3