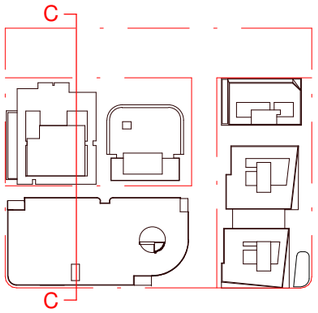

KEYPLAN

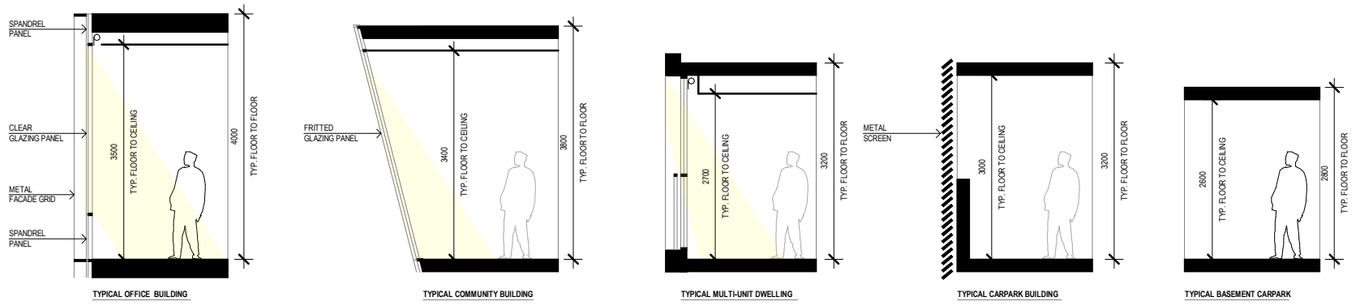

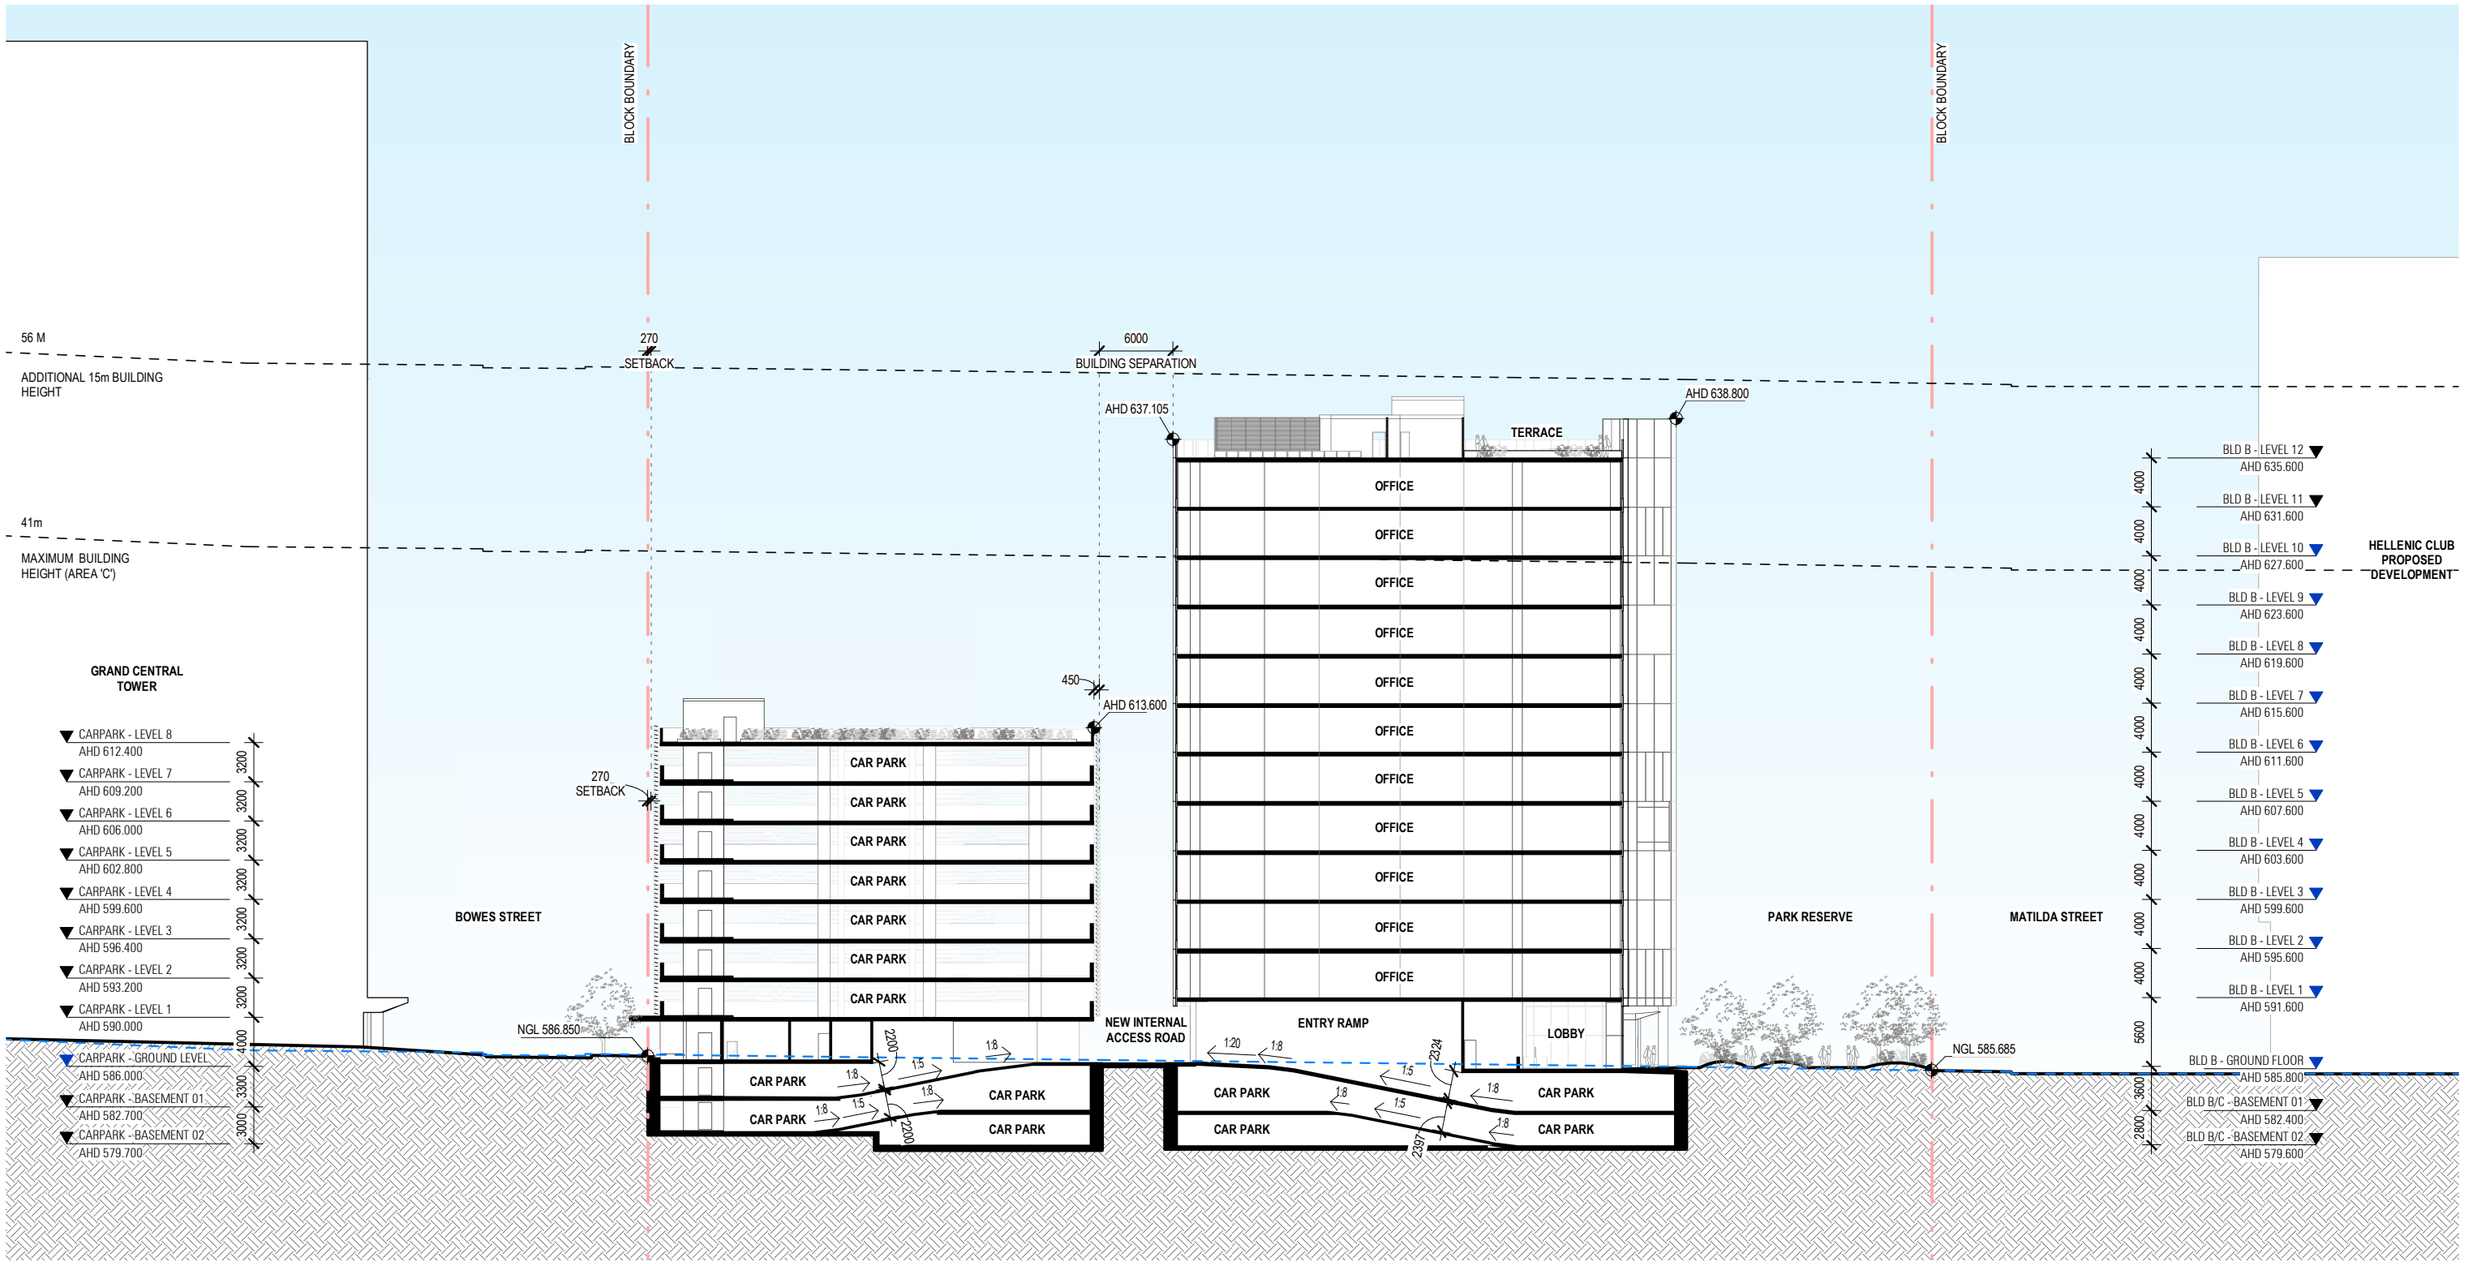

SECTION C-C

METIER

© METIER3 PTY LIMITED ARCHITECTS

BLOCK 4 SECTION 7, PHILLIP 24031 DA3003 - 14/08/25 As indicated @A3